

MONUMENT RECORD
State of Indiana - County of Monroe

Section: 18

Township: 9 North


Range: 1 West

Corner ID: Blm C-09

Monument Description & Remarks: Limestone, length 1ft, Width 1ft, height 6ft. Survey Sign not set

References On File: Legal Survey Book 2, page 246 survey Henry Henley (1875); Legal Survey Book 2, page 553 Deputy Surveyor George Rader (1898); Eric Lee Deckard survey, Muirfield (2001); on file in Surveyor Office

RECOVERY TIE DRAWING
Field Book 42 Page No. 21

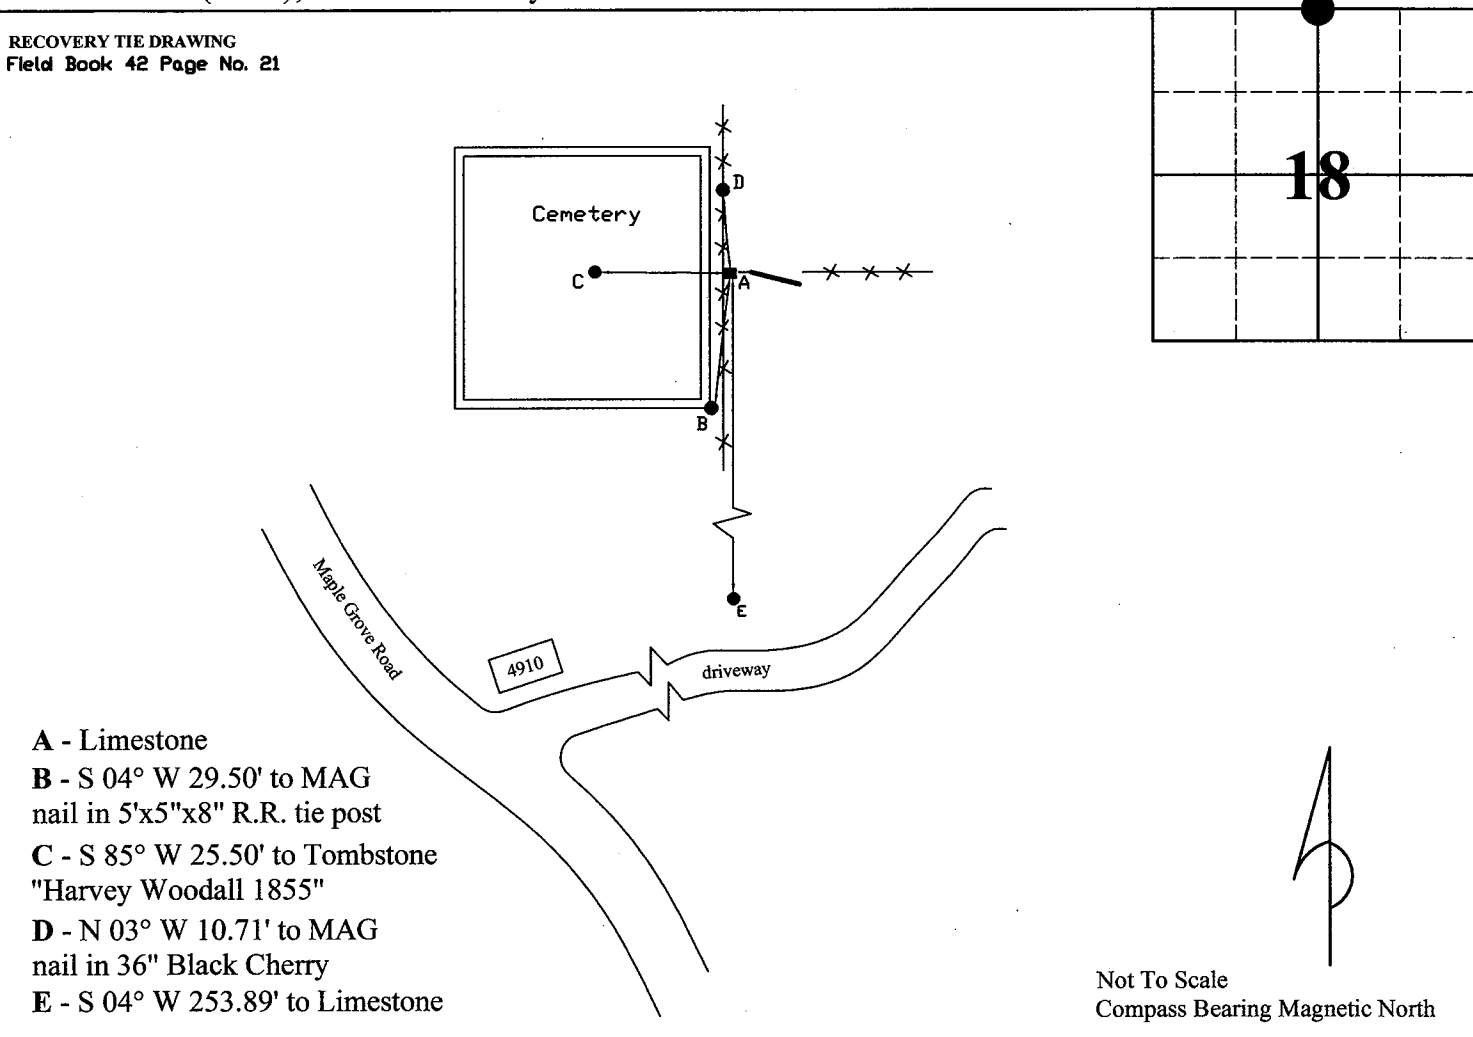

A - Limestone

B - S 04° W 29.50' to MAG
nail in 5'x5"x8" R.R. tie post

C - S 85° W 25.50' to Tombstone
"Harvey Woodall 1855"


D - N 03° W 10.71' to MAG
nail in 36" Black Cherry

E - S 04° W 253.89' to Limestone

Not To Scale
Compass Bearing Magnetic North

I, Kevin P. Enright, Monroe County Surveyor, hereby certify that this document was prepared under my direction in accordance with the provisions of section 36-2-12-11 of the Indiana Code; and the above data is given under my hand and seal this 4th day of March, 2009.

Kevin P. Enright

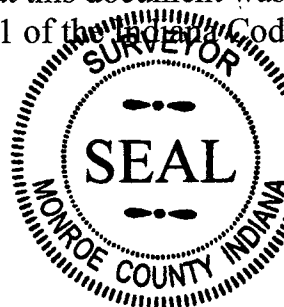

Administered by the Monroe County Surveyor Review Board

Date: 5-12-2009



03/05/2009



03/06/2009

Blm C-09



03/05/2009



03/04/2009

Blm C-09



03/04/2009